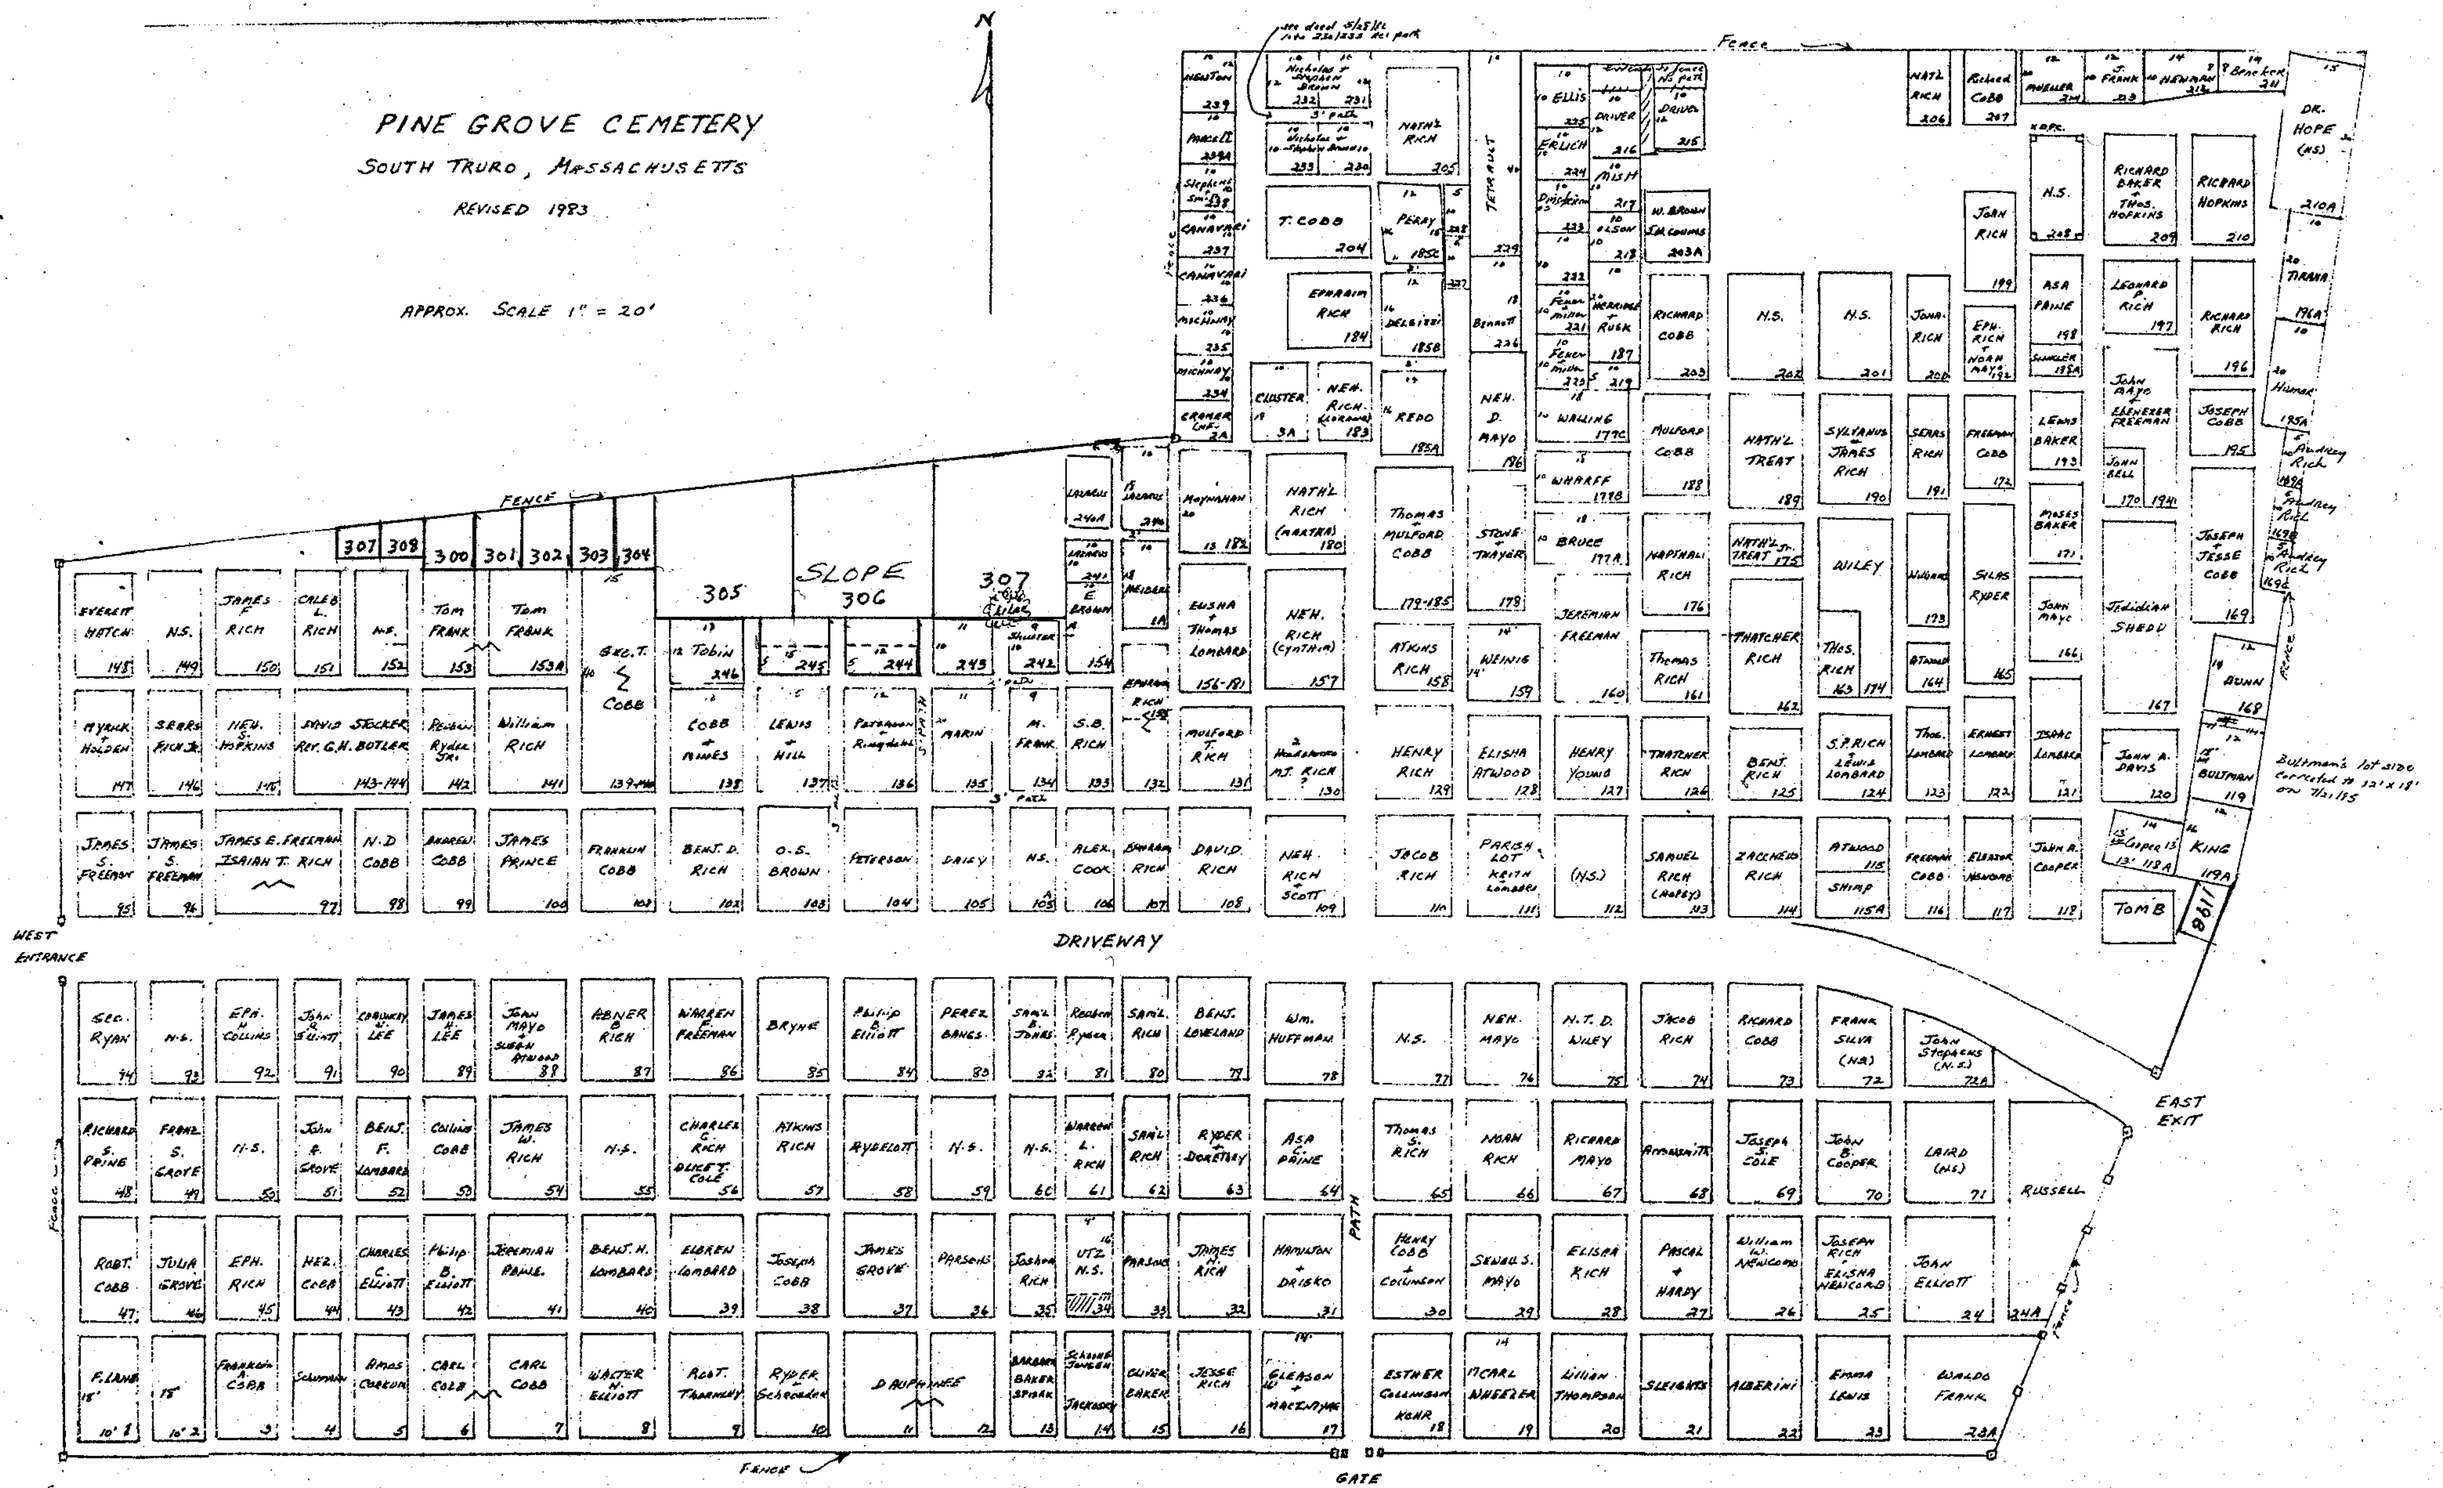
PINE GROVE CEMETERY
SOUTH TRURO, MASSACHUSETTS
REVISED 1983
APPROX. SCALE 1" = 20'
N
FENCE
SLOPE
DRIVEWAY
WEST ENTRANCE
EAST EXIT
PATH
GATE
307
308
300
301
302
303
304
305
306
307
Bultman's lot size corrected to 12' x 18' on 7/21/85